ENT BOOK

Dimensions			Contents	Reference to last Measurement
gth 4	Breadth 5	Depth 6	7	8

M. A. R. 57 (Rule 116)

Measurement Book

No. B

250948

Serial No. .....

Name of Work ..... From..... To.....

Name of Contractor of nature of Agency .....

Date of commencement of work .....

Date	Full description, etc, of work	Dimensions				Contents	Reference to last Measurement
		Number	Length	Breadth	Depth		
1	2	3	4	5	6	7	8
	Kuvempunagara						
	Kogilu						

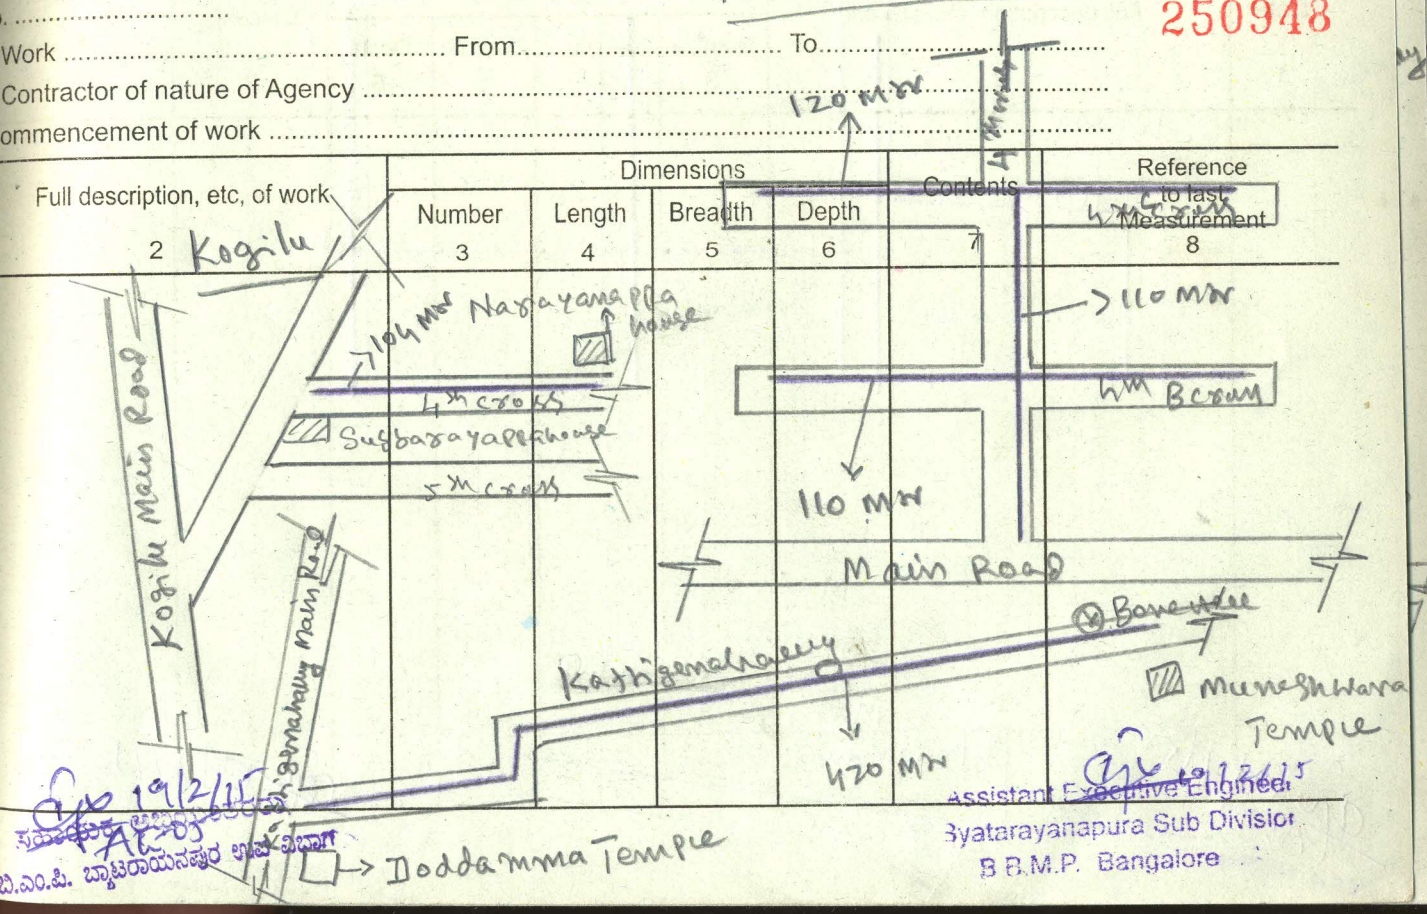

19/2/15

Assistant Executive Engineer
Byatarayanapura Sub Division
B.B.M.P. Bangalore

MEASUREMENT BOOK

Muneshwara Nagara

Date	Full description, etc, of work	Dimensions Number	Length	Breadth	Depth	Contents	Reference to last Measurement
1	2	3	4	5	6	7	8

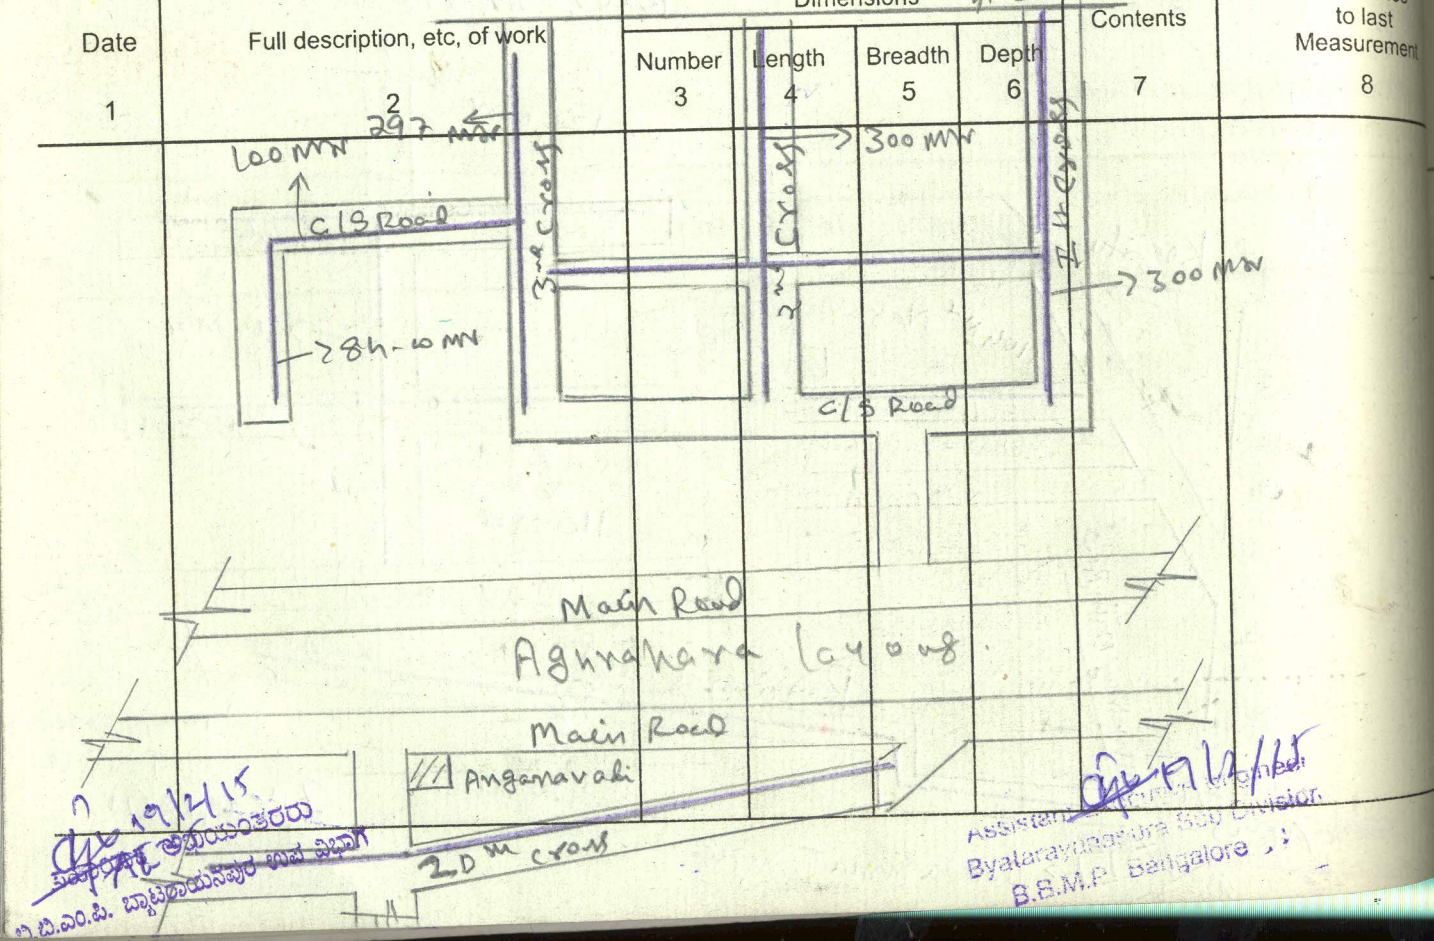

19/12/15

Assistant Executive Engineer
Byatarayanapura Sub Division
B.B.M.P. Bangalore

Serial No. .....
Name of Work ..... Fr
Name of Contractor of nature of Agency .....
Date of commencement of work .....

Date	Full description, etc, of work	Numb
1	2	3

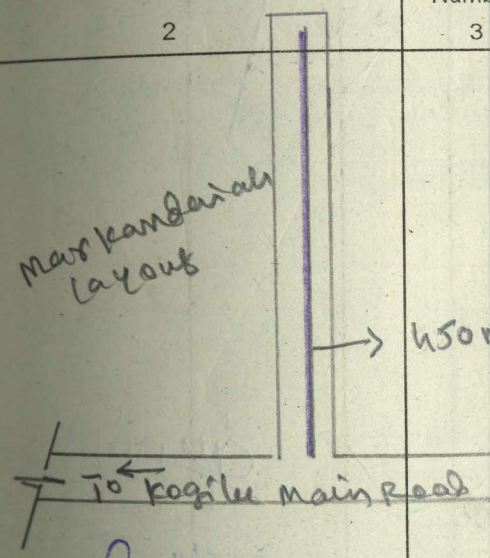

19/12/15
AEO

BOOK

...ns				
...eadth	Depth	Contents	Reference to last Measurement
5	6	7	8

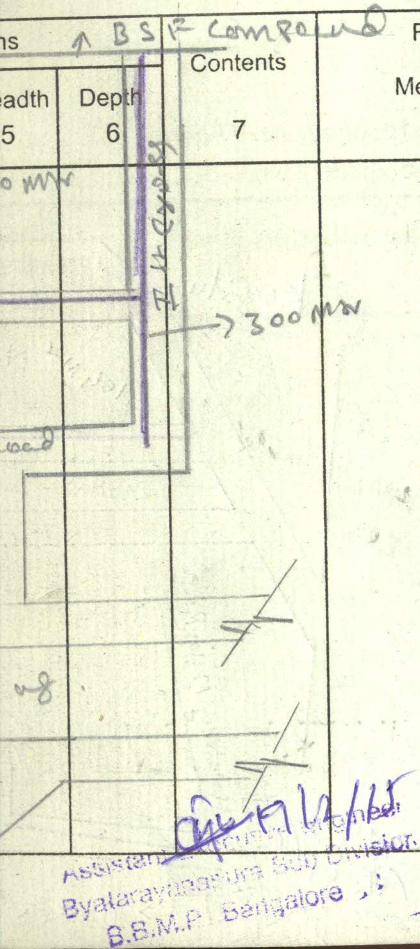

M. A. R. 57 (Rule 116)
Measurement Book

No. B 250949

Serial No. ....

Name of Work .... From.................................. To...................................

Name of Contractor of nature of Agency ....

Date of commencement of work ....

Date	Full description, etc, of work	Dimensions				Contents	Reference to last Measurement
		Number	Length	Breadth	Depth		
1	2	3	4	5	6	7	8

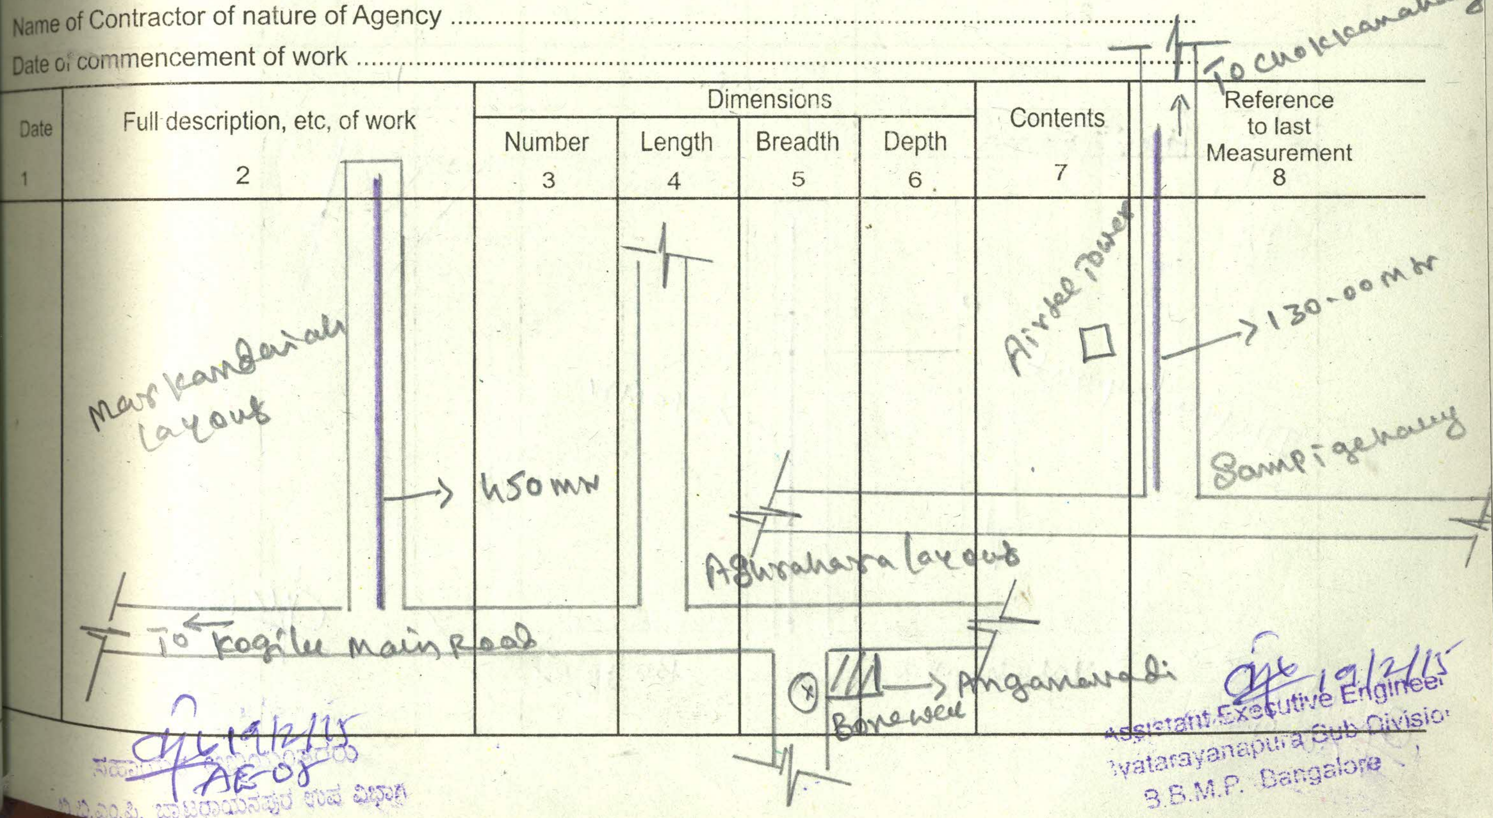

MEASUREMENT BOOK

Date	Full description, etc, of work	Dimensions				Contents	Reference to last Measurement
		Number	Length	Breadth	Depth		
1	2	3	4	5	6	7	8

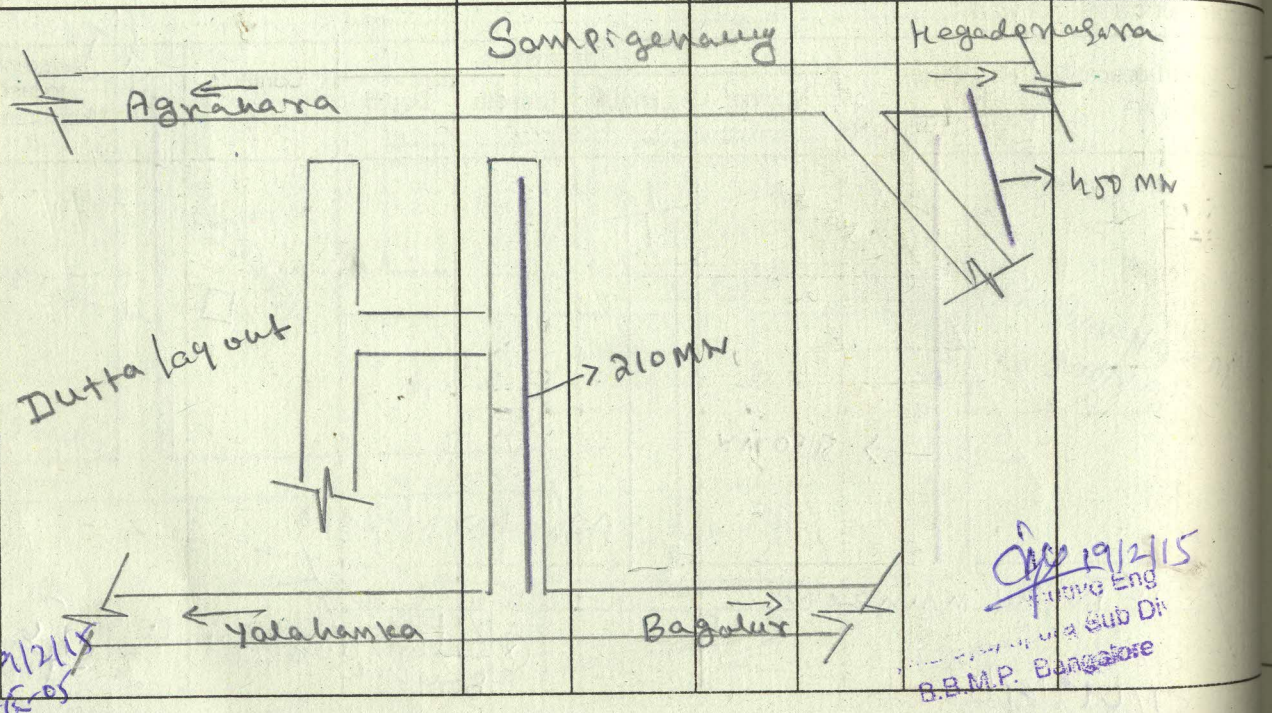

19/2/15
AE-05

19/2/15
Executive Engg
Sub Div
B.B.M.P. Bangalore

Serial No. .....
Name of Work .....
Name of Contractor of nature of Agency .....
Date of commencement of work .....

Date	Full description, etc, of work	Nu
1	2	

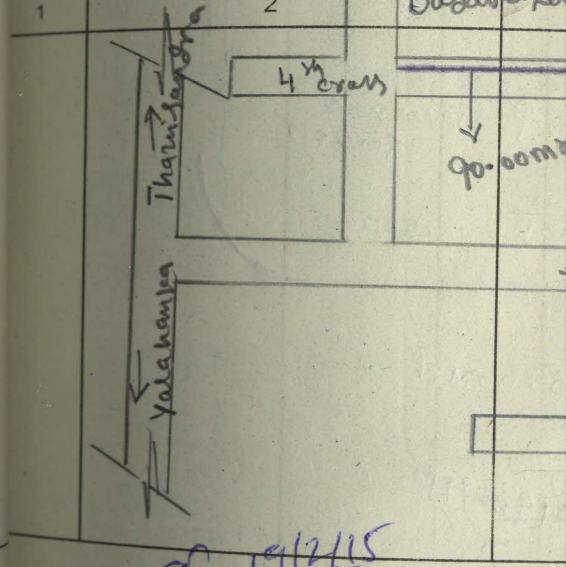

19/2/15
AE-05

...NT BOOK

...ensions		Contents	Reference to last Measurement
Breadth 5	Depth 6	7	8

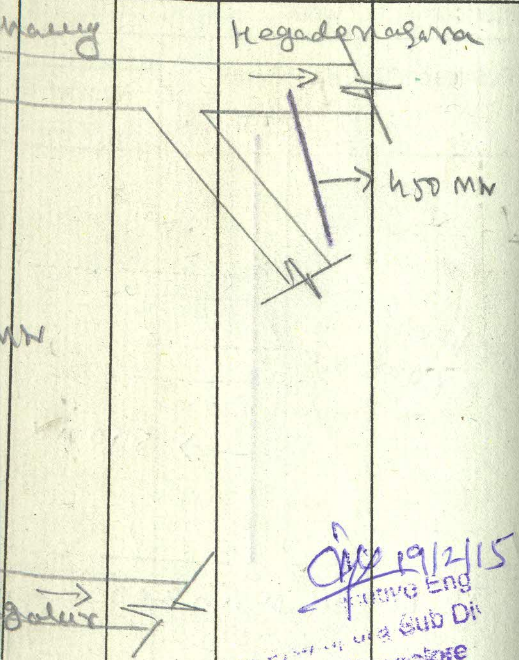

19/2/15
...tive Eng
... Sub Di...
B.B.M.P. Bangalore

M. A. R. 57 (Rule 116)
Measurement Book

No. B 250950

...No. ....

...of Work .... From............................... To.......................................

...of Contractor of nature of Agency ....

...of commencement of work..

Full description, etc, of work 2	Dimensions: Number 3	Length 4	Breadth 5	Depth 6	Contents 7	Reference to last Measurement 8
Basava Lingappa Nagara						

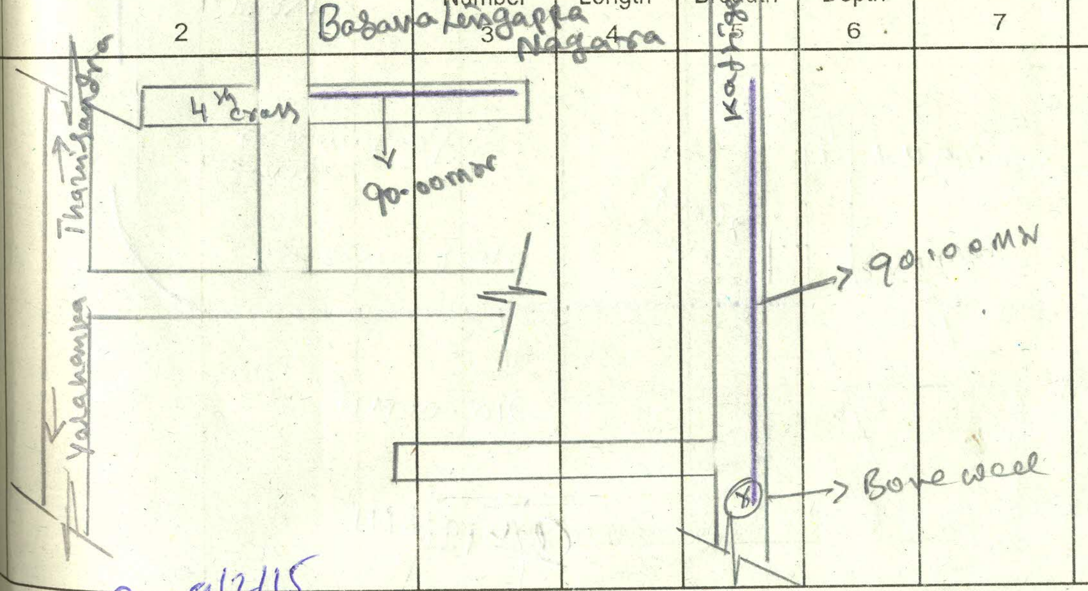

19/2/15
AE-05

19/2/15
...Executive Engineer
Byatarayanapura Sub Division
... Bangalore

MEASUREMENT BOOK

Date	Full description, etc, of work	Dimensions				Contents	Reference to last Measurement
		Number	Length	Breadth	Depth		
1	2	3	4	5	6	7	8

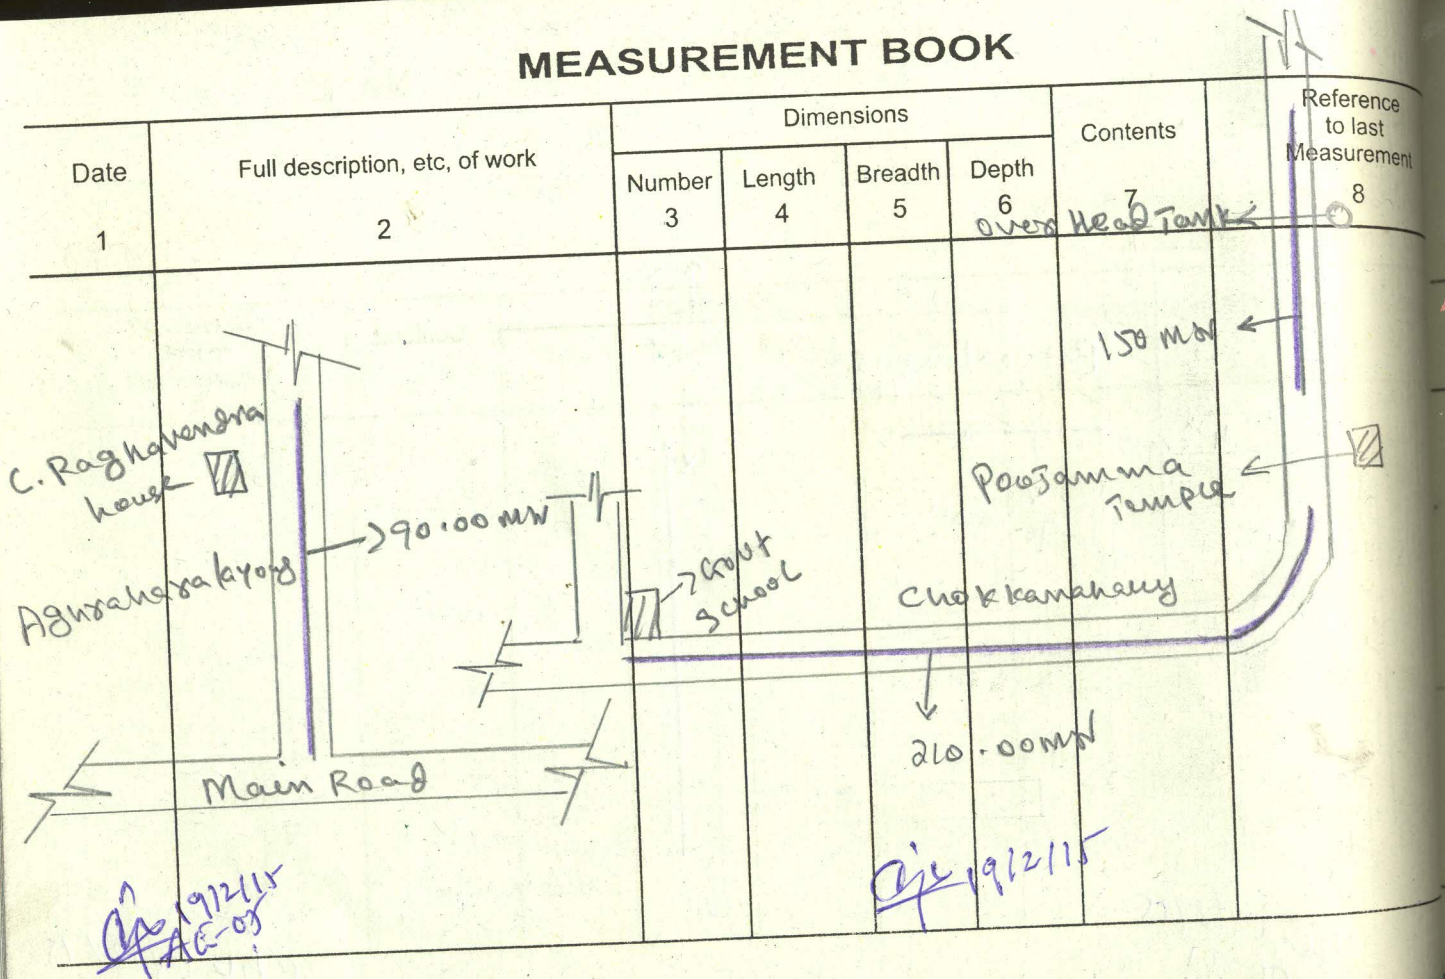

19/12/15
AE-OP

19/12/15

Pre-measurement

Serial No. ..... Providing Pv
Name of Work ... Byatarayanap
Name of Contractor of nature of Agency ..... H
Date of commencement of work ..... Th

Date	Full description, etc, of work	Nu
1	2	
	Work order no -	
(1)	Rough work Exc Water Supply Sam either in pits or i width in hard S including dressing	